

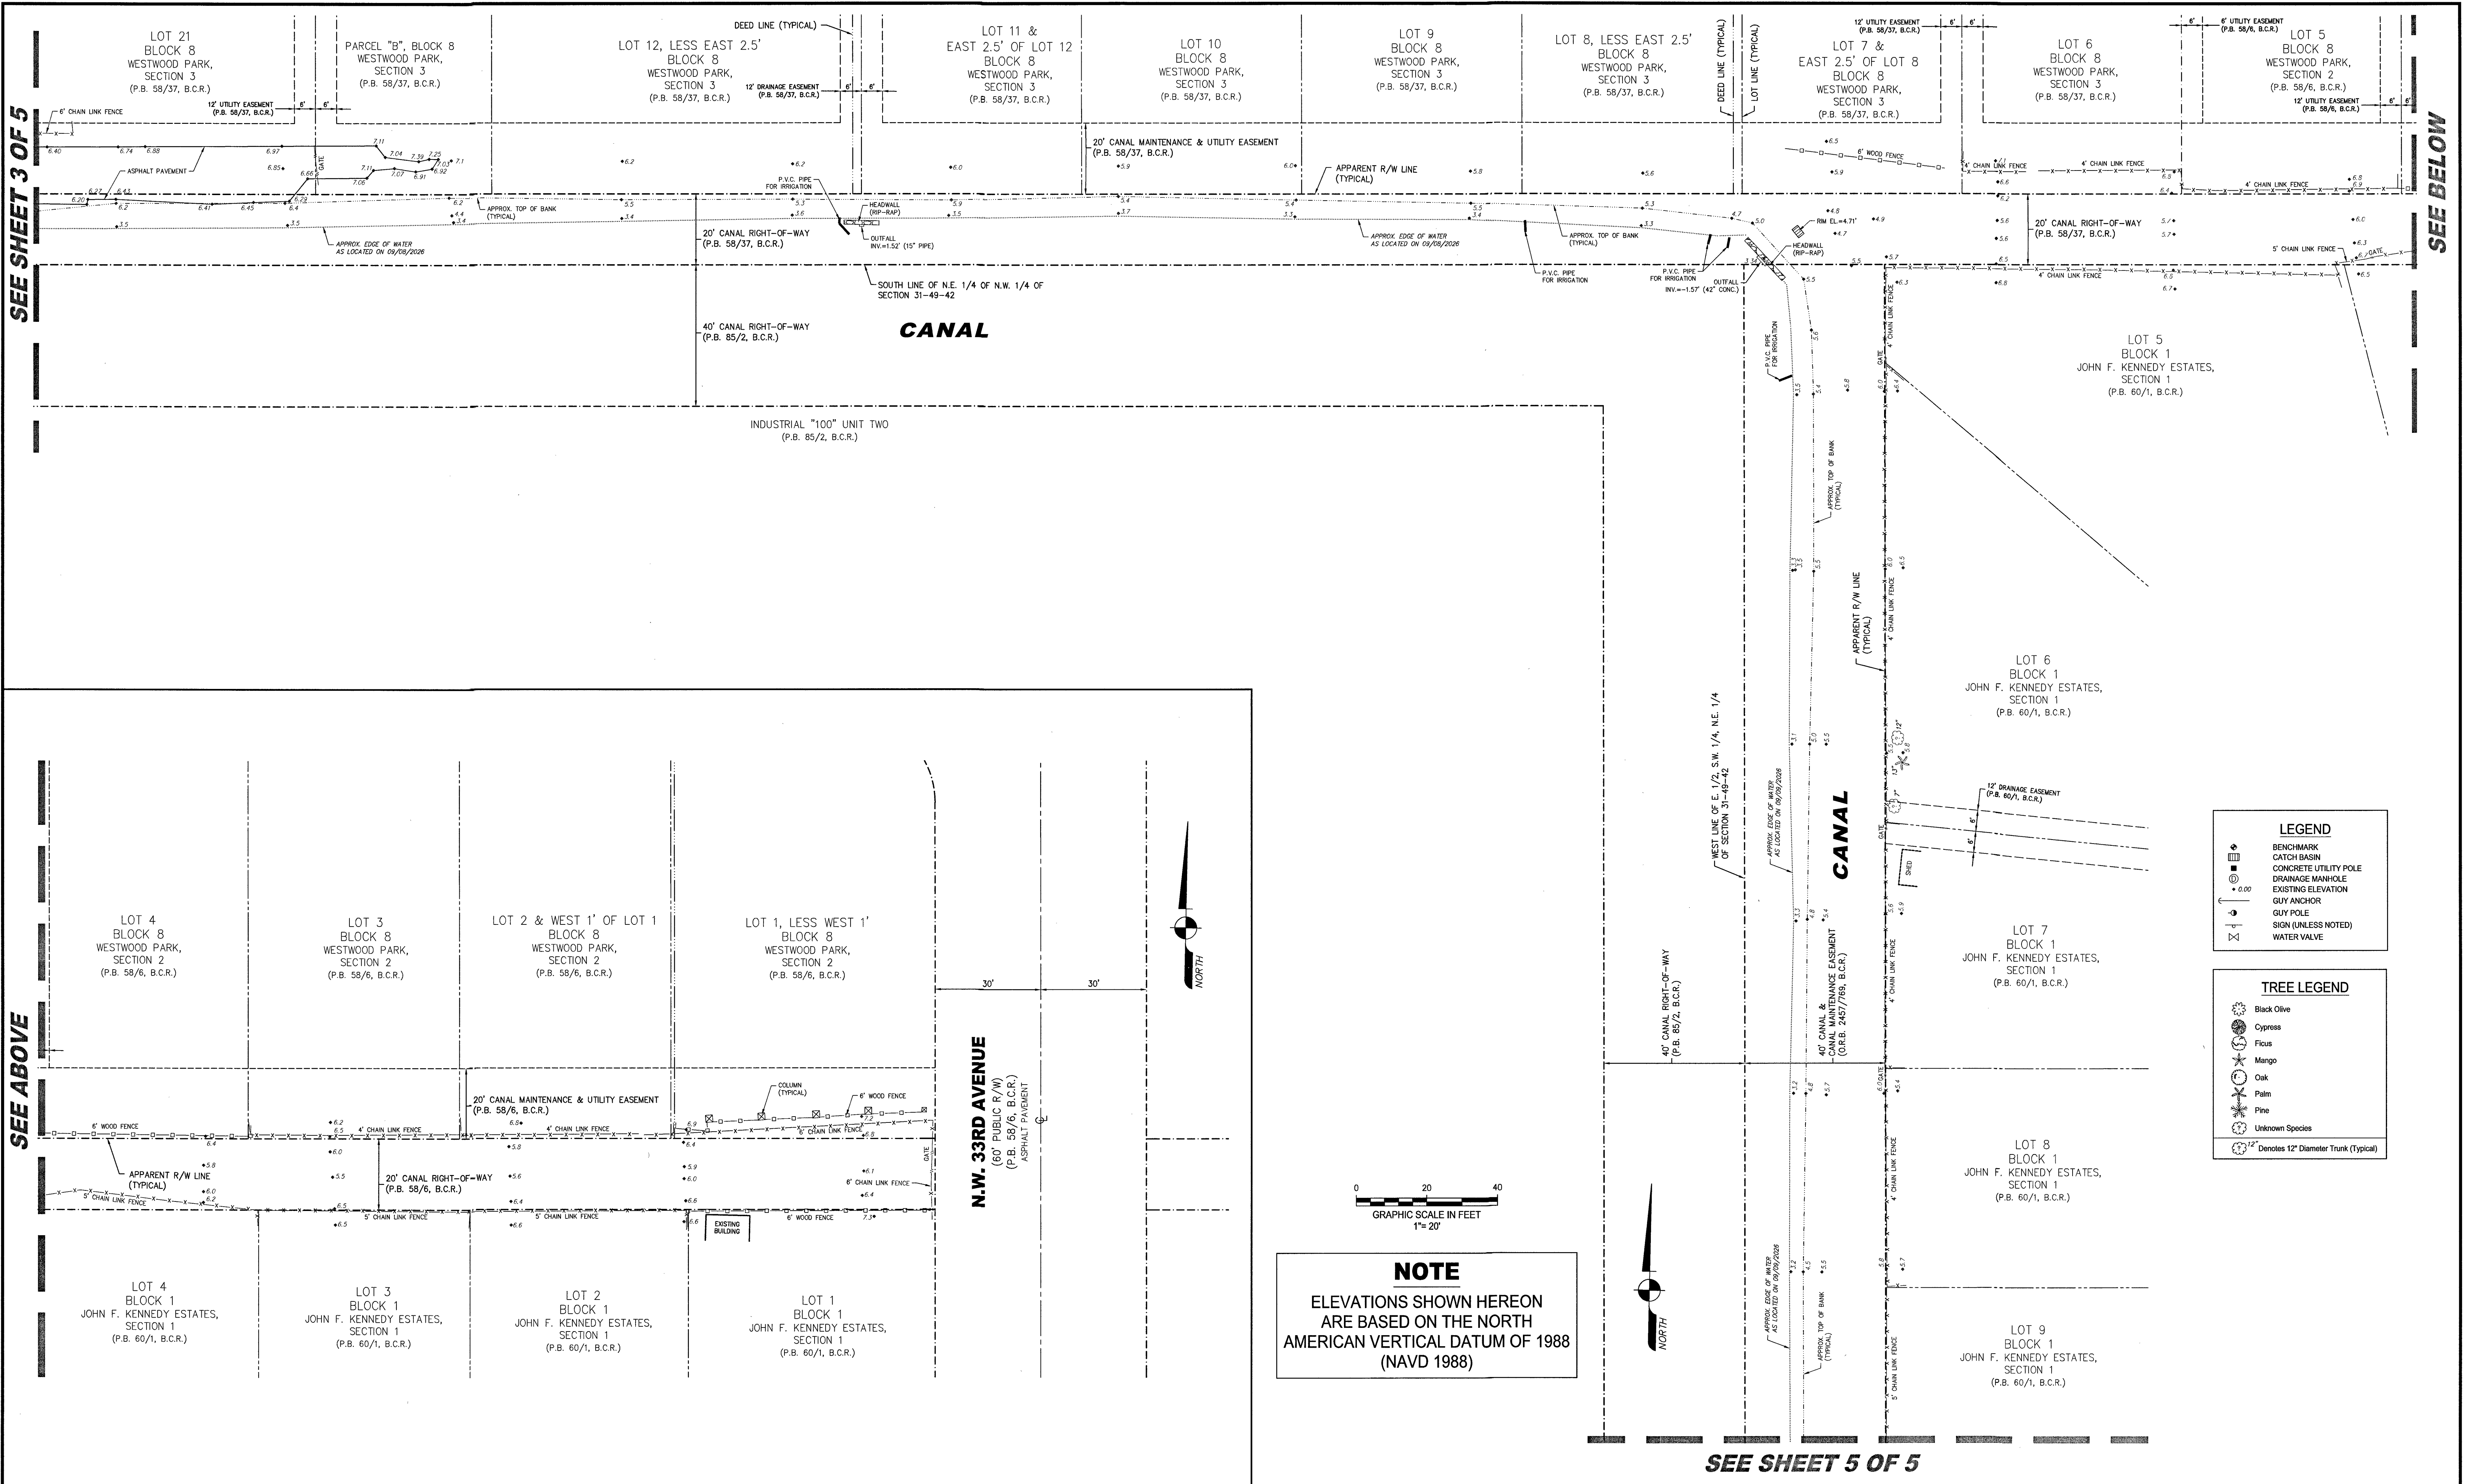


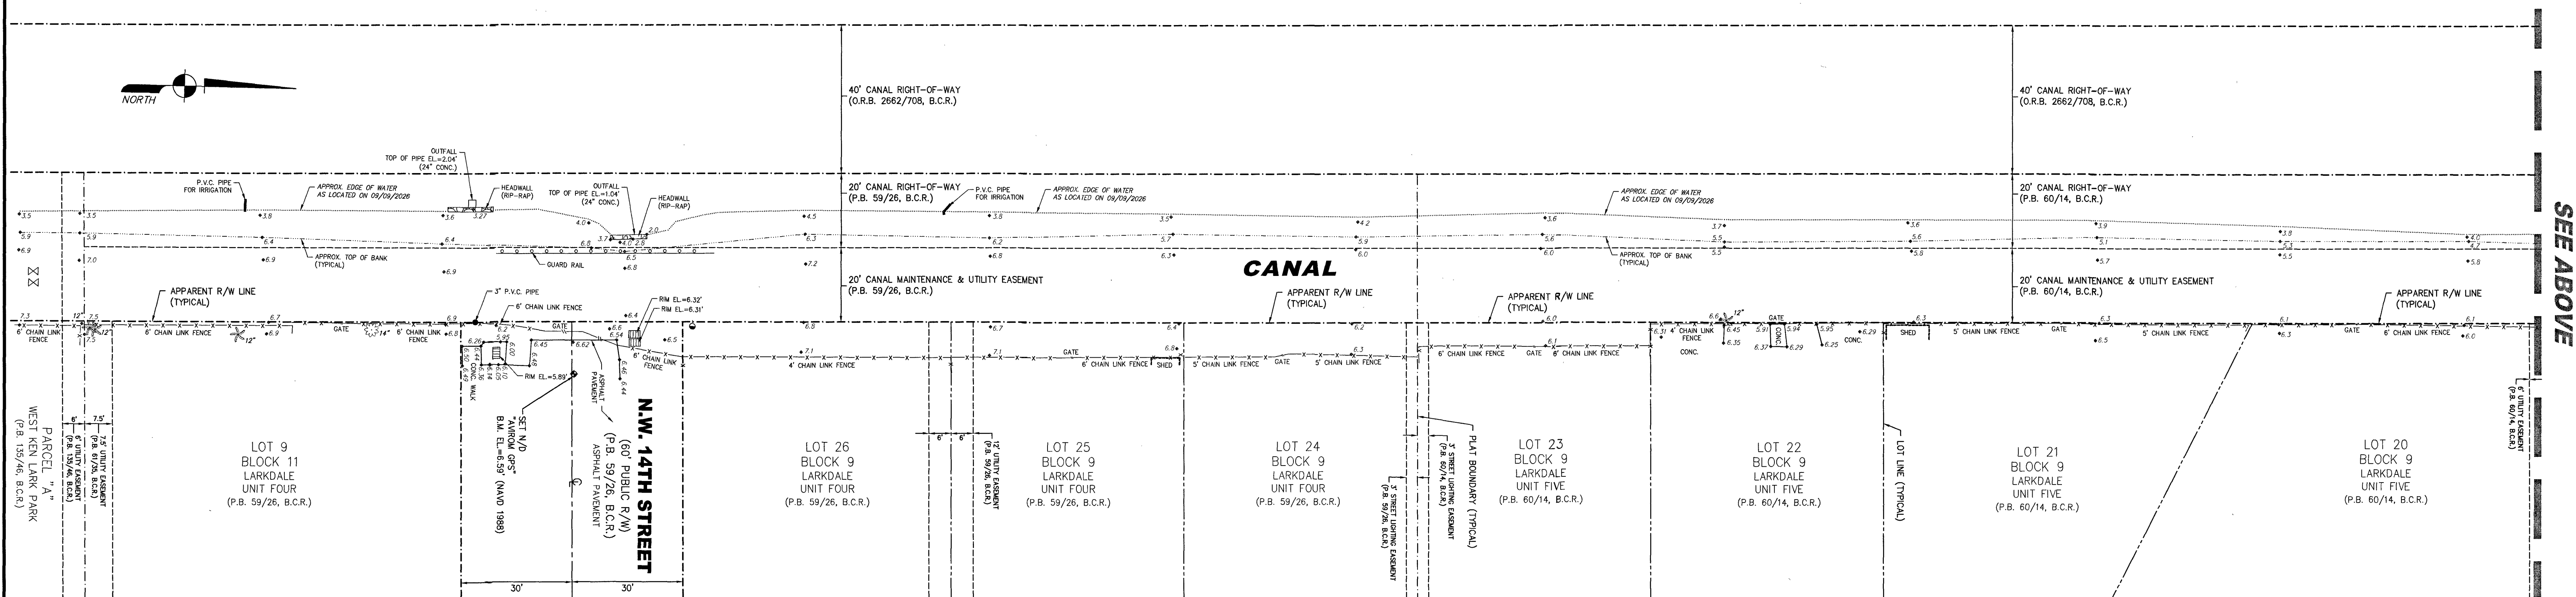

AVIROM & ASSOCIATES, INC.
SURVEYING & MAPPING
50 S.W. 2nd AVENUE, SUITE 102
BOCA RATON, FLORIDA 33432
(561) 392-2594 / www.AVIROMSURVEY.com
© 2026 AVIROM & ASSOCIATES, INC. all rights reserved. This sketch is the property of AVIROM & ASSOCIATES, INC. and should not be reproduced or copied without written permission.

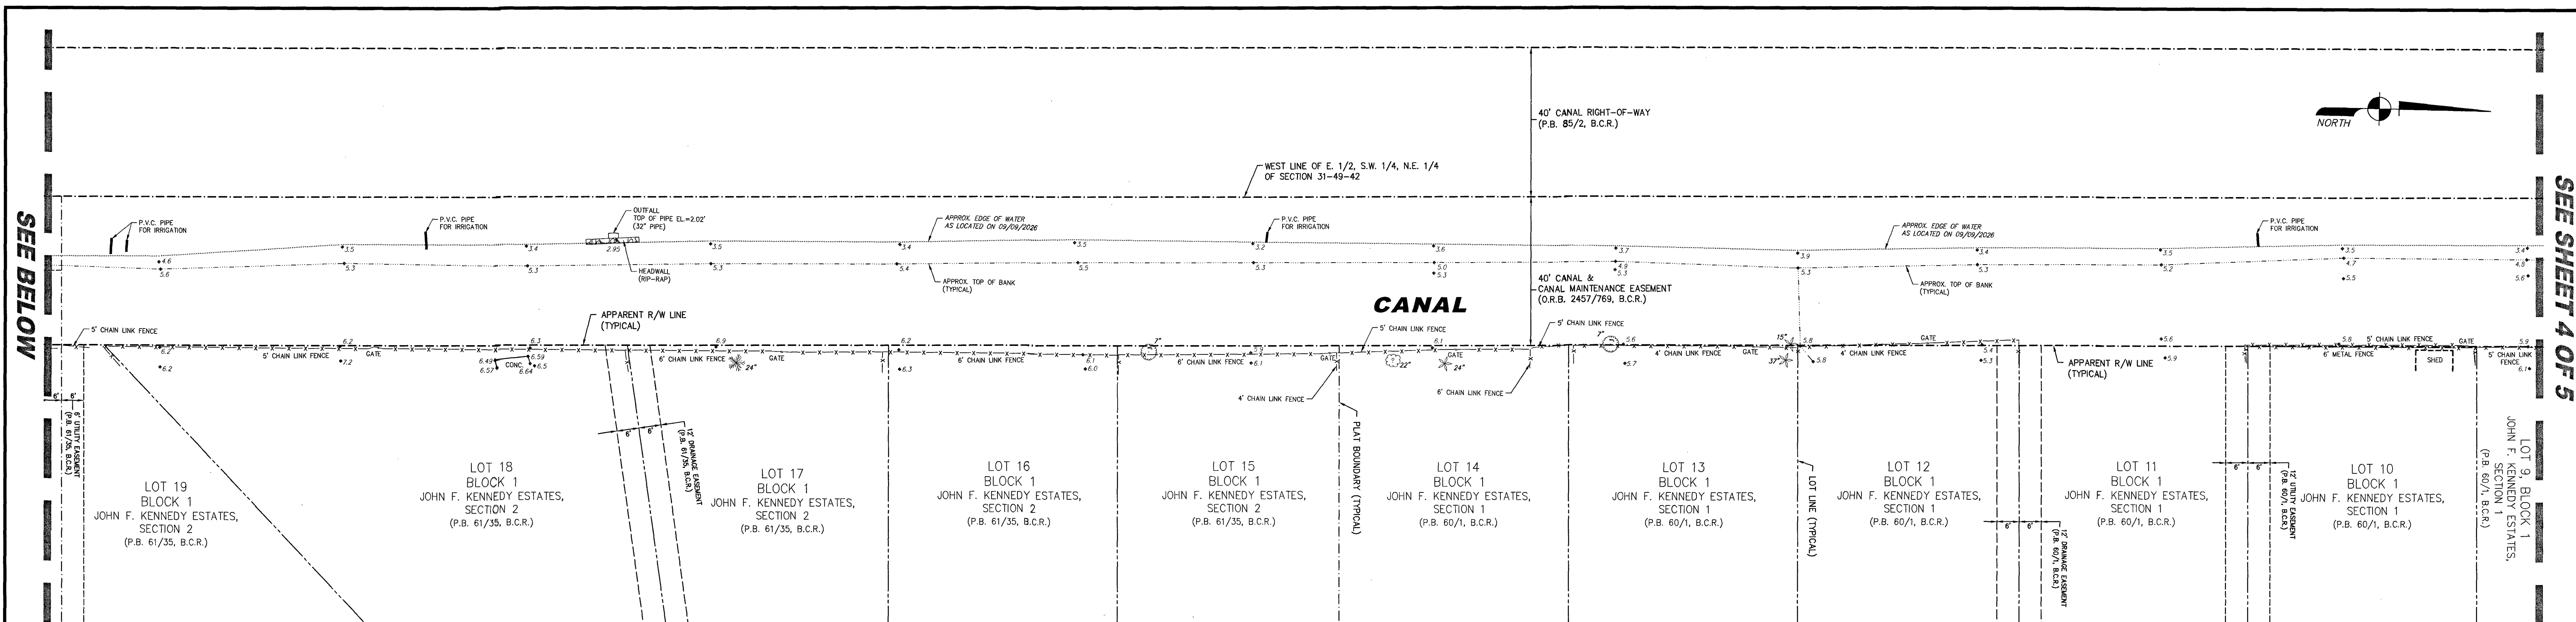

- TREE LEGEND**

 - Black Olive
 - Cypress
 - Ficus
 - Mango
 - Oak
 - Palm
 - Pine
 - Unknown Species

12" Denotes 12" Diameter Trunk (Typical)

- LEGEND**

 -  BENCHMARK
 -  CATCH BASIN
 -  CONCRETE UTILITY POLE
 -  DRAINAGE MANHOLE
 -  EXISTING ELEVATION
 -  GUY ANCHOR
 -  GUY POLE
 -  SIGN (UNLESS NOTED)
 -  WATER VALVE

0 20 40

GRAPHIC SCALE IN FEET

1" = 20'

NOTE
ELEVATIONS SHOWN HEREON
ARE BASED ON THE NORTH
AMERICAN VERTICAL DATUM OF 1988
(NAVD 1988)



50 S.W. 2nd AVENUE, SUITE 102
BOCA RATON, FLORIDA 33432
(561) 392-2594 / www.AVIROMSURVEY.com

©2026 AVIROM & ASSOCIATES, INC. all rights reserved. This sketch is the property of AVIROM & ASSOCIATES, INC. and should not be reproduced or copied without written permission.

[illegible]

TOPOGRAPHIC SURVEY
38TH AVENUE SHOP WALL
 LYING IN SECTION 31, TOWNSHIP 49 SOUTH, RANGE 42 EAST

CITY OF LAUDERHILL
BROWARD COUNTY, FLORIDA

JOB #:	13806		
SCALE:	1" = 20'		
DATE:	09/09/2026		
BY:	S.K.		
CHECKED:	J.T.D.		
F.B.	2315	PG.	06-08
SHEET:	5 OF 5		